ENGINEER: Waggoner Engineering
GENERAL CONTRACTOR: Beverly Construction Company, LLC
Construction Substantially Complete: 2/12/2022

CONSTRUCTION COMPLETE

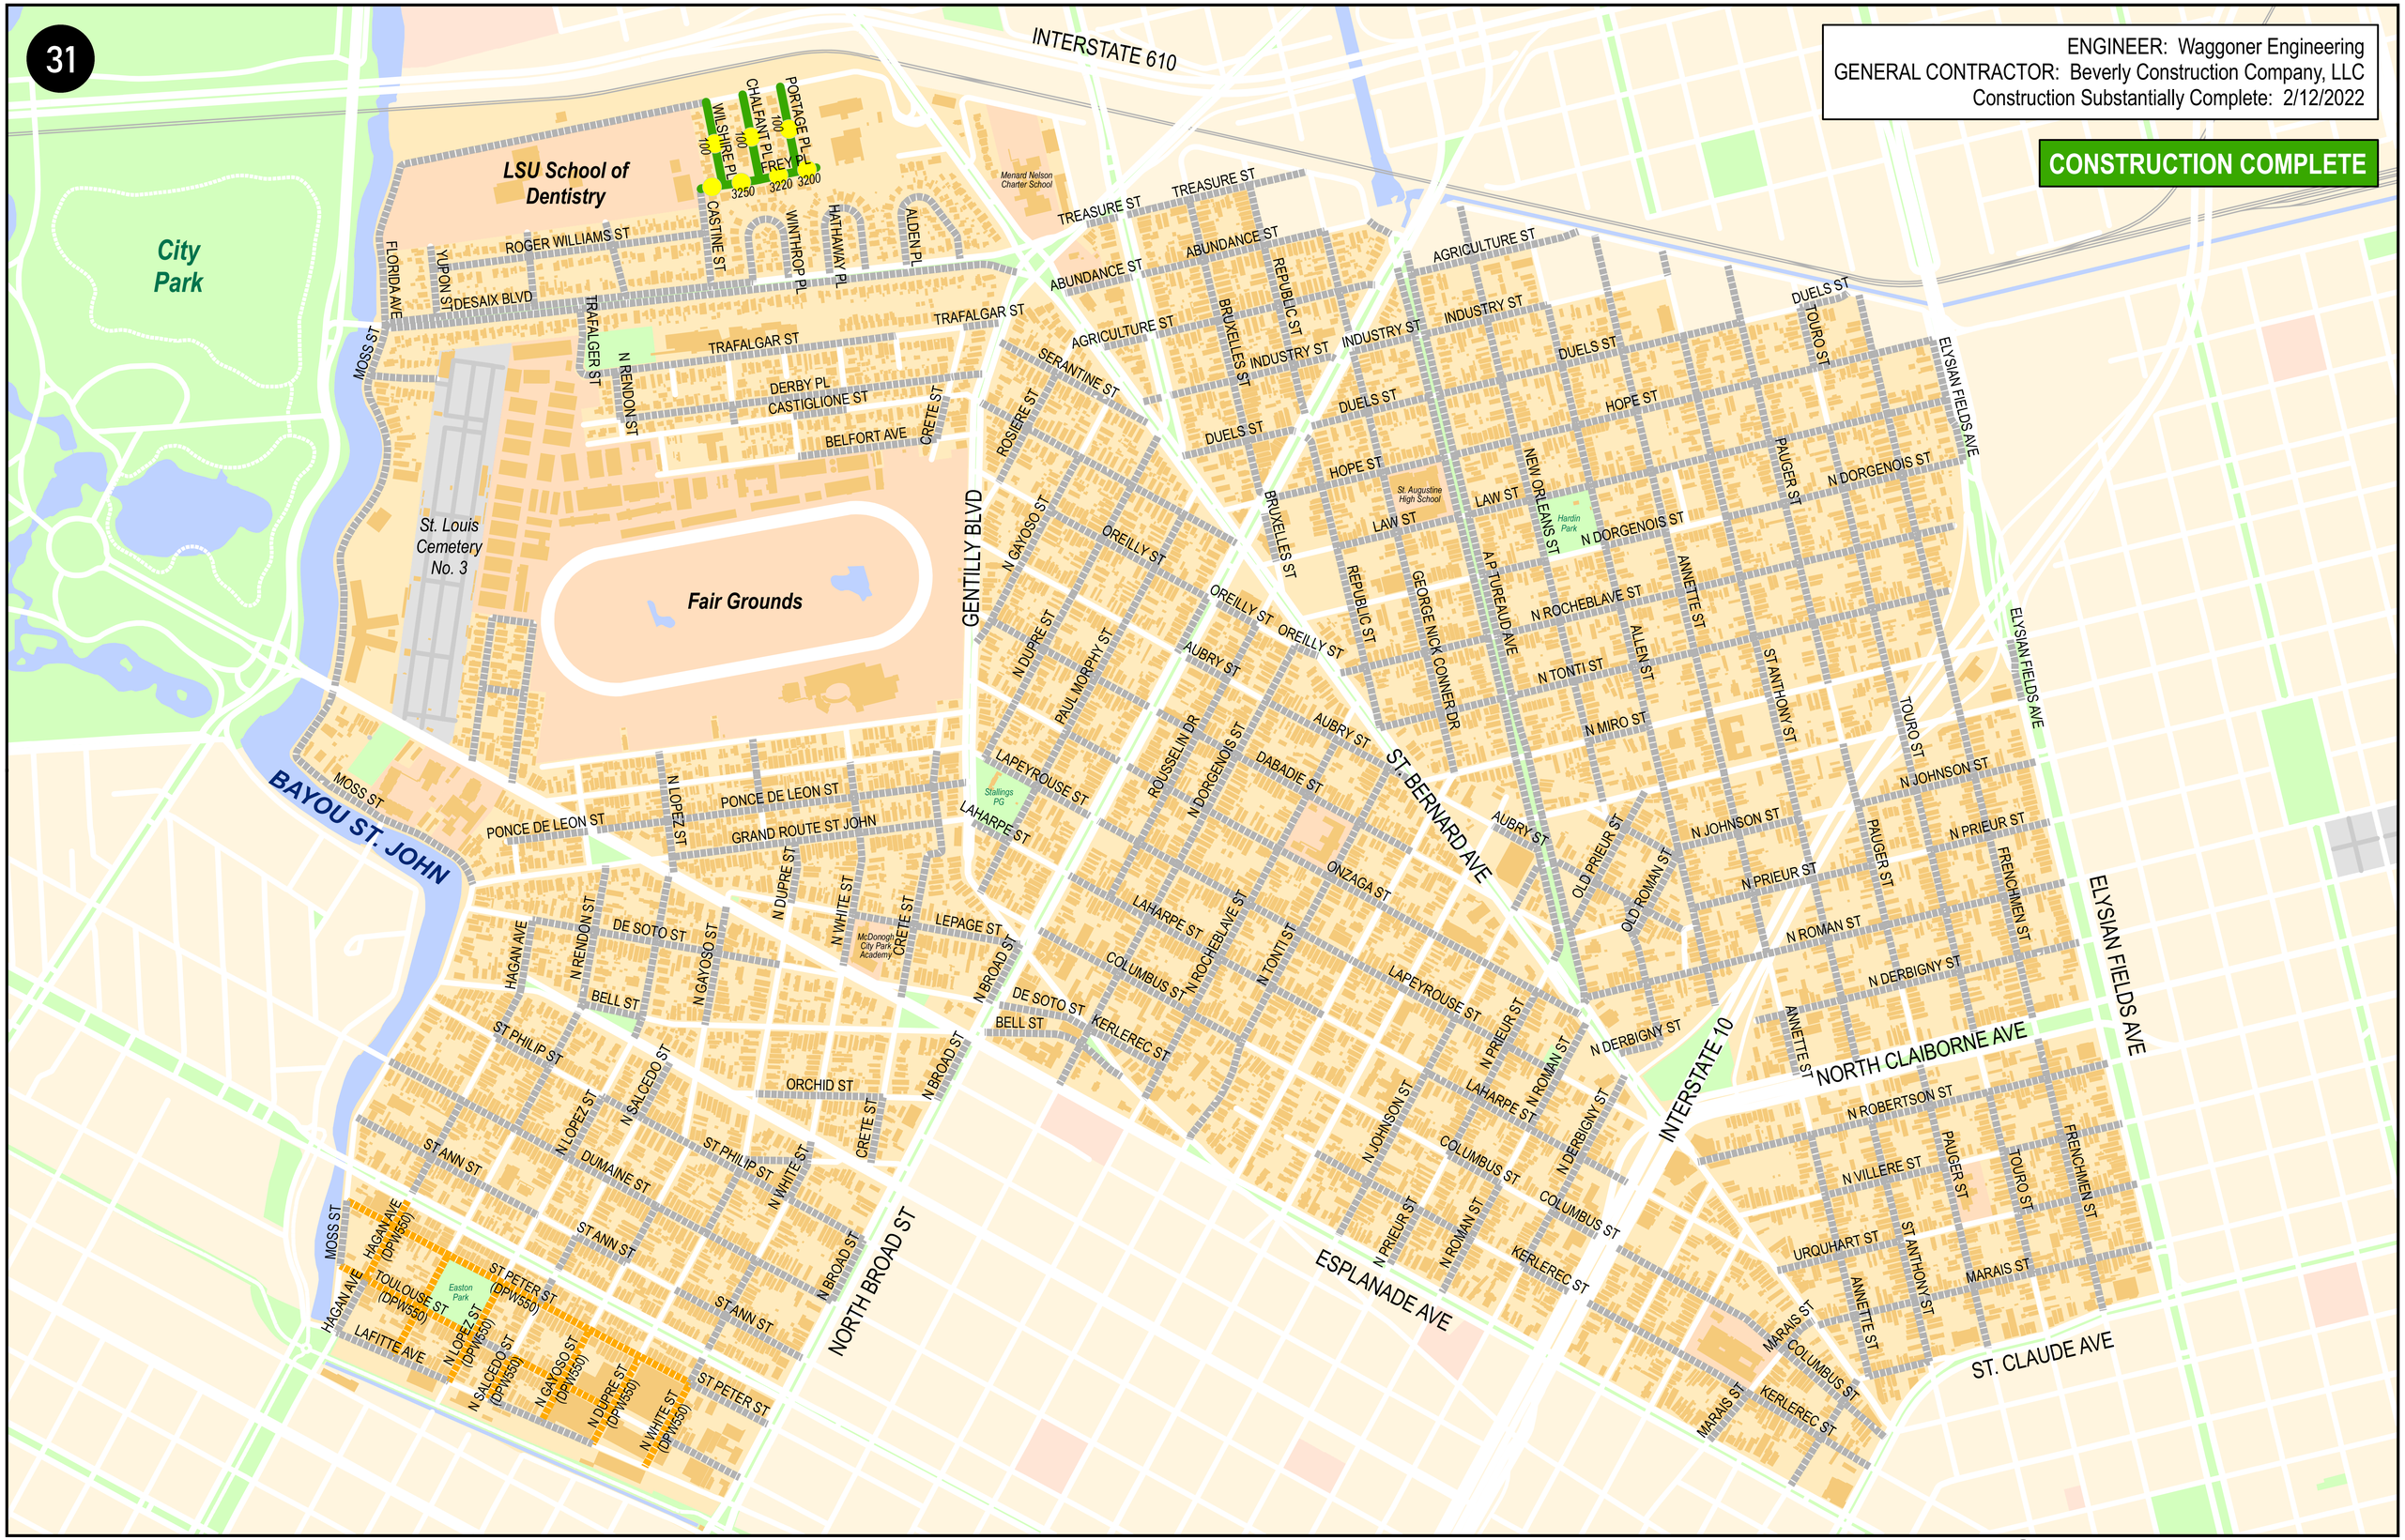

RR006: Bayou St John/Fairgrounds/Seventh Ward Group D (FRC)
Capital Improvement Program/City of New Orleans Department of Public Works: July 2023

OTHER GROUP PROJECT
DPW PROJECT
INCIDENTAL ROAD REPAIRS
NON-PAVING INCIDENTALS
FULL RECONSTRUCTION
PATCH MILL/OVERLAY
PATCH CONCRETE
SL REPLACEMENT
WL REPLACEMENT
DL/SL/WL REPLACEMENT

0 300 600 Feet